NOTES :

1. ALL LEVELS ARE IN METERS TO ORDNANCE DATUM (MALIN HEAD)
2. COORDINATES ARE IN METERS TO NATIONAL GRID.
3. DIMENSIONS IN mm.
4. SPECIFIED CONTAINMENT LEVEL IN ACCORDANCE WITH BD 52/07
5. ALL COMPONENTS OF METAL PARAPETS INCLUSIVE OF TRANSITIONS AND ANCHORAGES SHALL BE TESTED TO EN 1317.
6. WORKING WIDTH OF THE PARAPET SHALL BE W4 OR LESSER.

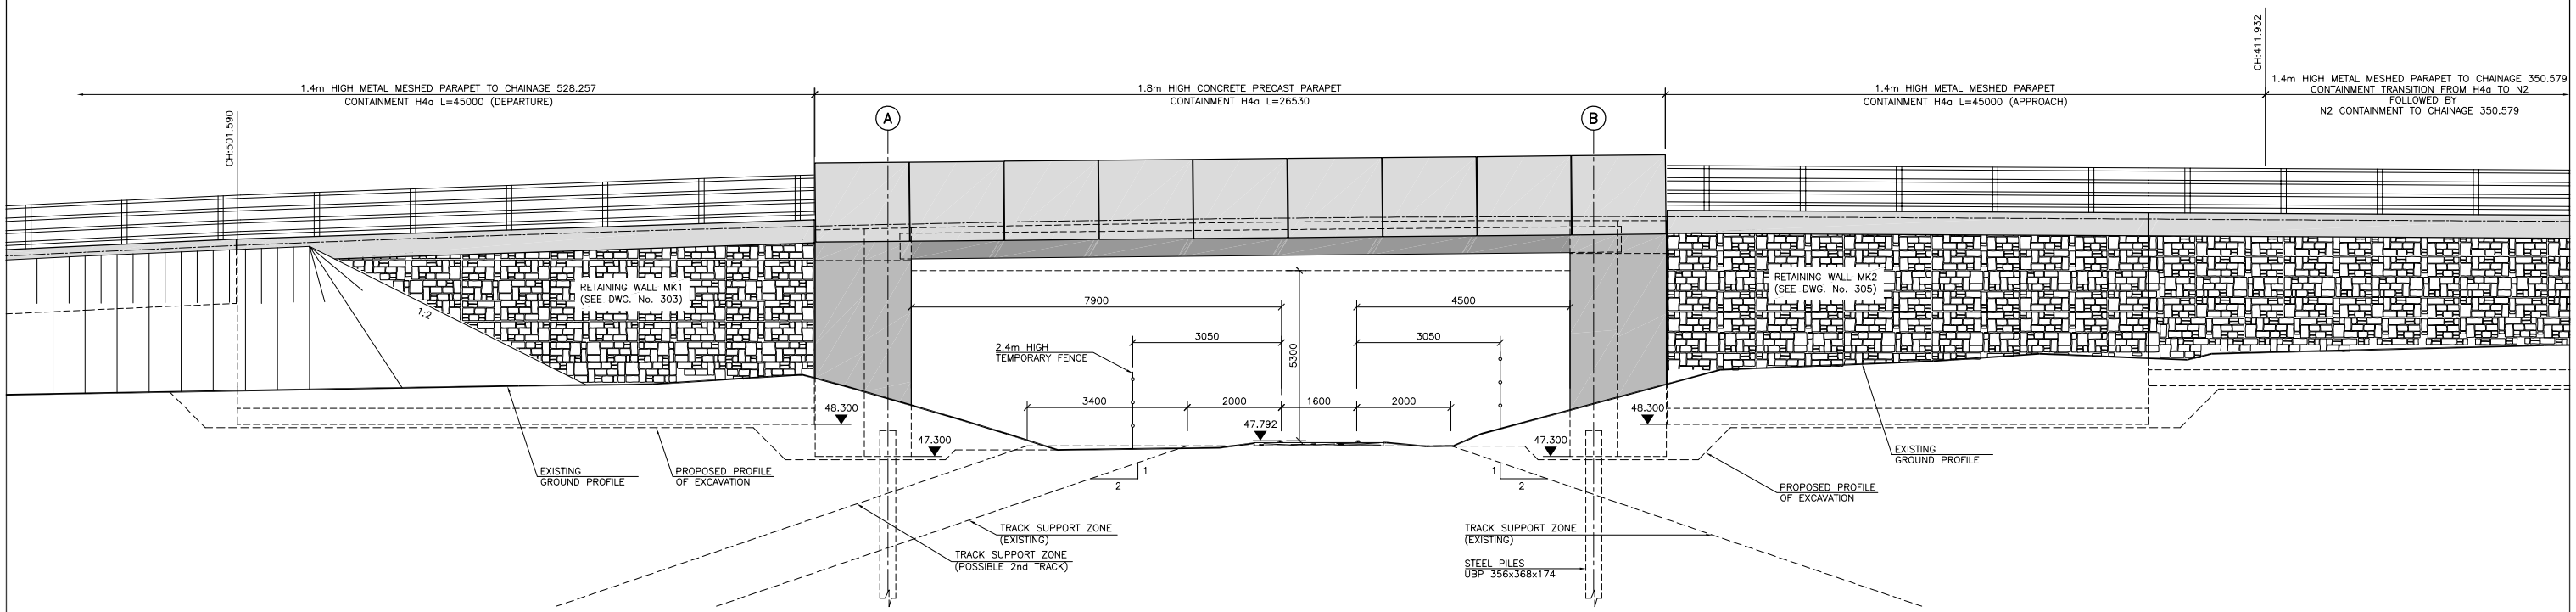

ELEVATION A
SCALE 1:100
201

(DIMENSIONS SHOWN UNDER THE BRIDGE DECK ARE SQUARE TO RAILWAY)

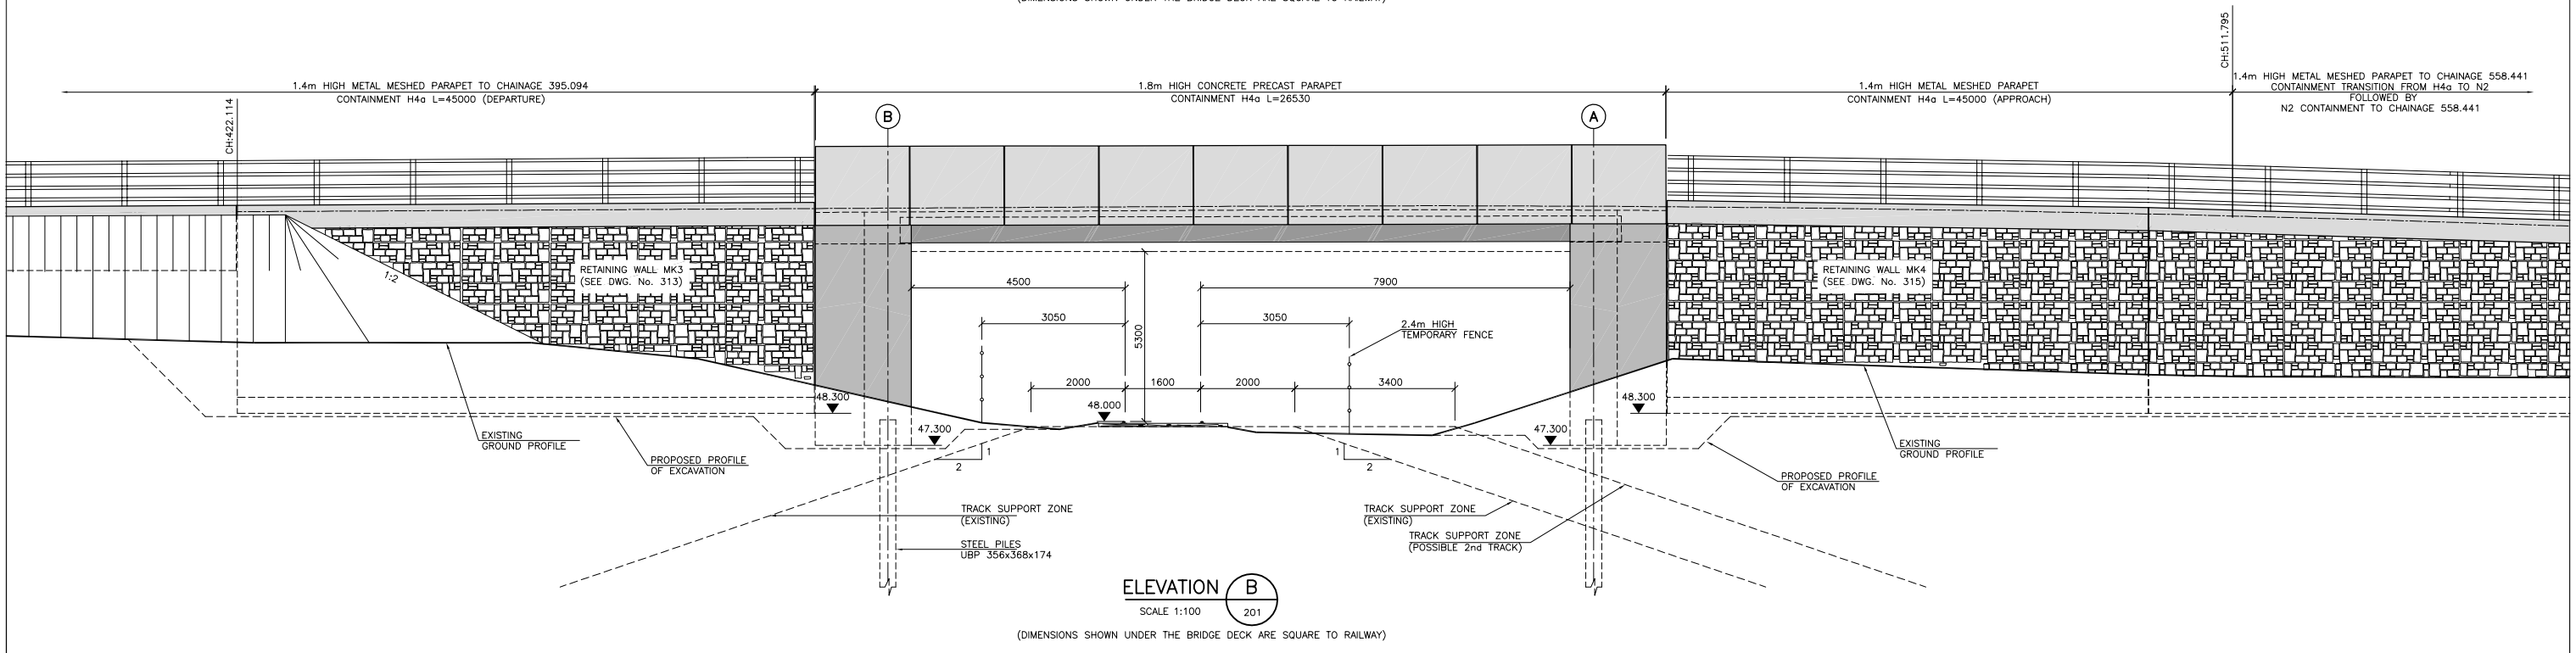

ELEVATION B
SCALE 1:100
201

(DIMENSIONS SHOWN UNDER THE BRIDGE DECK ARE SQUARE TO RAILWAY)

National Development Plan 2007 - 2013

Department of Transport
An Roinn Iompair

Westmeath County Council
County Buildings
Mullingar
Co. Westmeath

(044) 9332000

No.	Revision	Date	By	Chk'd	App'd
	Stage		Date		App'd
	PRELIMINARY				
	APPROVAL				
	TENDER				
	CONSTRUCTION				

Roughan & O'Donovan
Consulting Engineers
Civil - Structural - Transportation - Environmental

Arena House, Arena Road,
Sandyford, Dublin 18.
Tel : +353 1 294 0800
Fax : +353 1 294 0820
e-mail : Info@rod.ie
www.roughanodonovan.com

Designed:	Checked:	Approved:	Status:
MKR	MK	MK	PLANNING

Project Title: GARRYCASTLE BRIDGE REALIGNMENT

Drawing Title: DETAIL DESIGN BRIDGE ELEVATIONS

Drawn:	Job No:	Drawing No:	Rev:
BR	09.102	202	-
Scale: (A1) AS SHOWN	Date: JULY '09		

Ordnance Survey Ireland Licence No. EN 0007309
© Ordnance Survey Ireland/Government of Ireland.

Oct 27, 2009 - 10:10am Drawing Location: L:\acaddwg\2009\09102\Issued\Part VIII Drawings 27.10.09\ROD-BR-202.dwg

DO NOT SCALE USE FIGURED DIMENSIONS ONLY