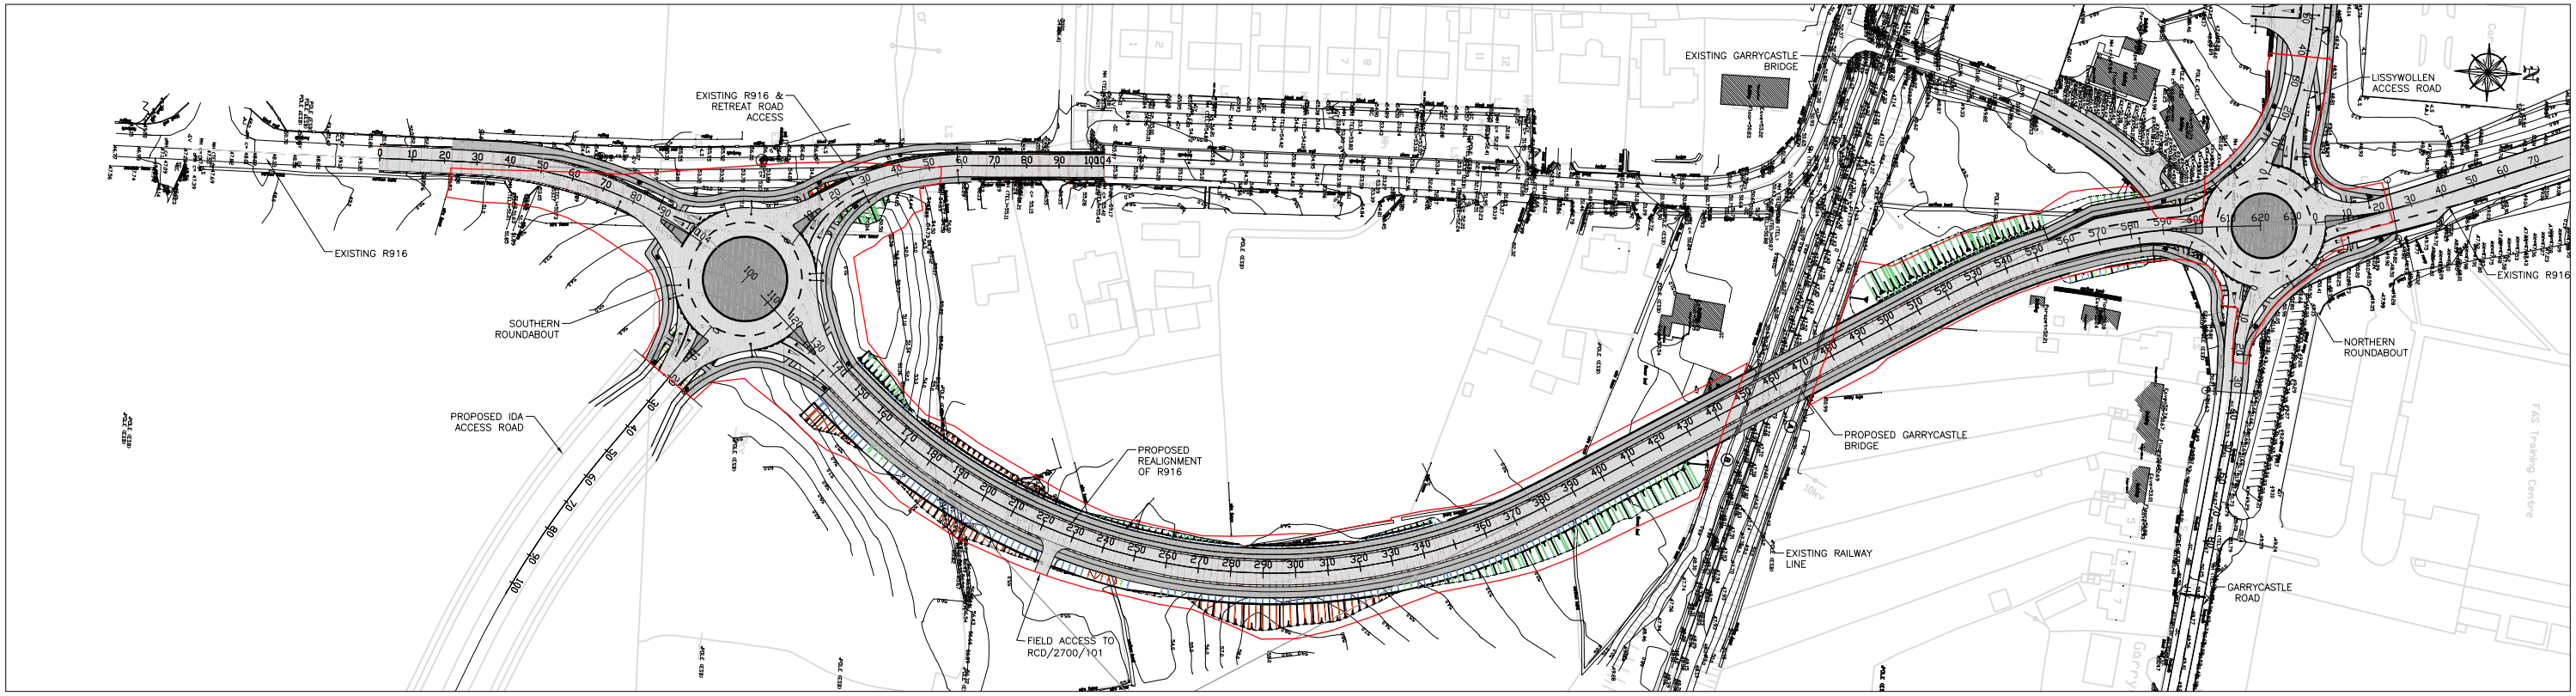

MAINLINE PLAN

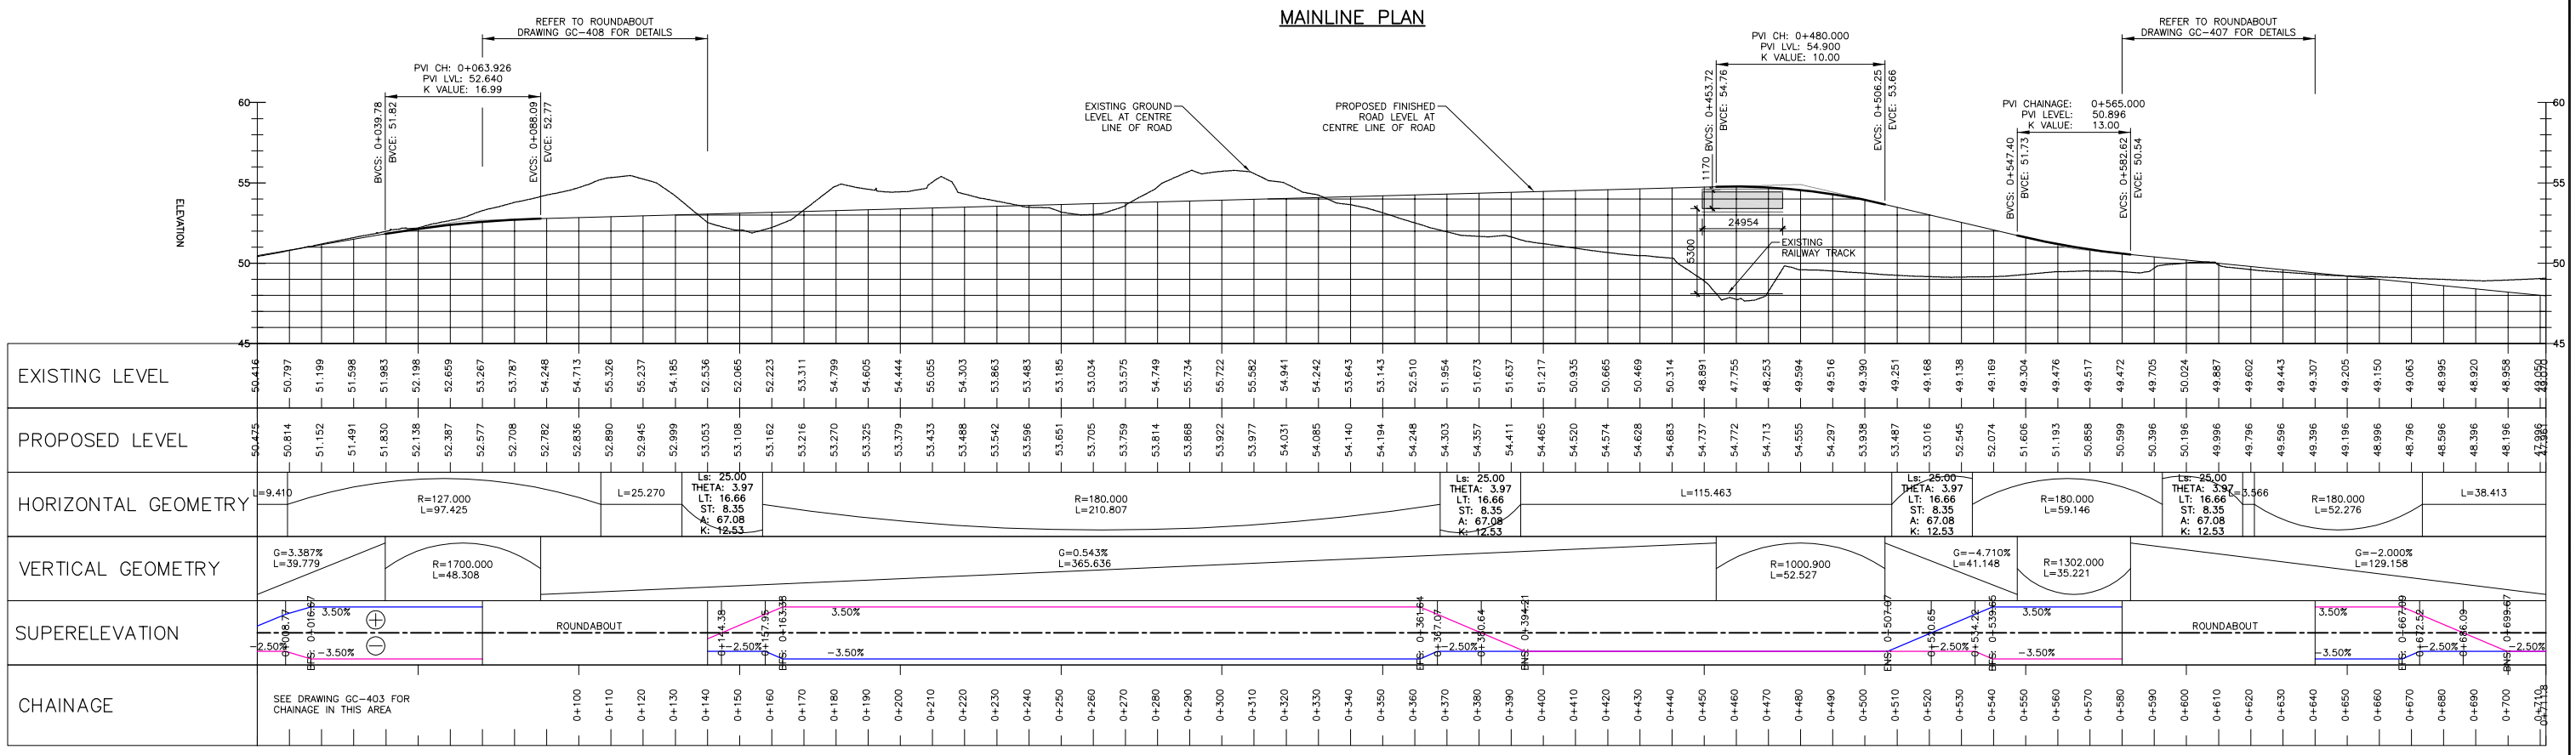

MAINLINE PROFILE

© Ordnance Survey Ireland, All rights reserved.
Licence No. CCMA 9802 / Westmeath County Council.

NDP National Development Plan 2007 - 2013

Department of Transport An Roinn Iompair

Westmeath County Council
County Buildings
Mullingar
Co. Westmeath

(044) 9332000

No.	Revision	Date	By	Chk'd	App'd
	Stage		Date		App'd
	PRELIMINARY				
	APPROVAL				
	TENDER				
	CONSTRUCTION				

Roughan & O'Donovan
Consulting Engineers
Civil - Structural - Transportation - Environmental

Arena House, Arena Road,
Sandyford, Dublin 18.
Tel : +353 1 294 0800
Fax : +353 1 294 0820
e-mail : info@rod.ie
www.roughanodonovan.com

Designed: LH | Checked: LH | Approved: MK | Status: PLANNING

Project Title: GARRYCASTLE BRIDGE REALIGNMENT

Drawing Title: R916 MAINLINE ALIGNMENT

Drawn:	Job No:	Drawing No:	Rev:
EF	09.102	401	
Scale: (A1) V=1:200, H=1:1000	Date: MAR '09		

DO NOT SCALE USE FIGURED DIMENSIONS ONLY

Ordnance Survey Ireland Licence No. EN 0007309
© Ordnance Survey Ireland/Government of Ireland.

Oct 27, 2009 - 10:02am Drawing Location: L:\acaddwg\2009\09102\Issued\Part VIII Drawings 27.10.09\401.dwg